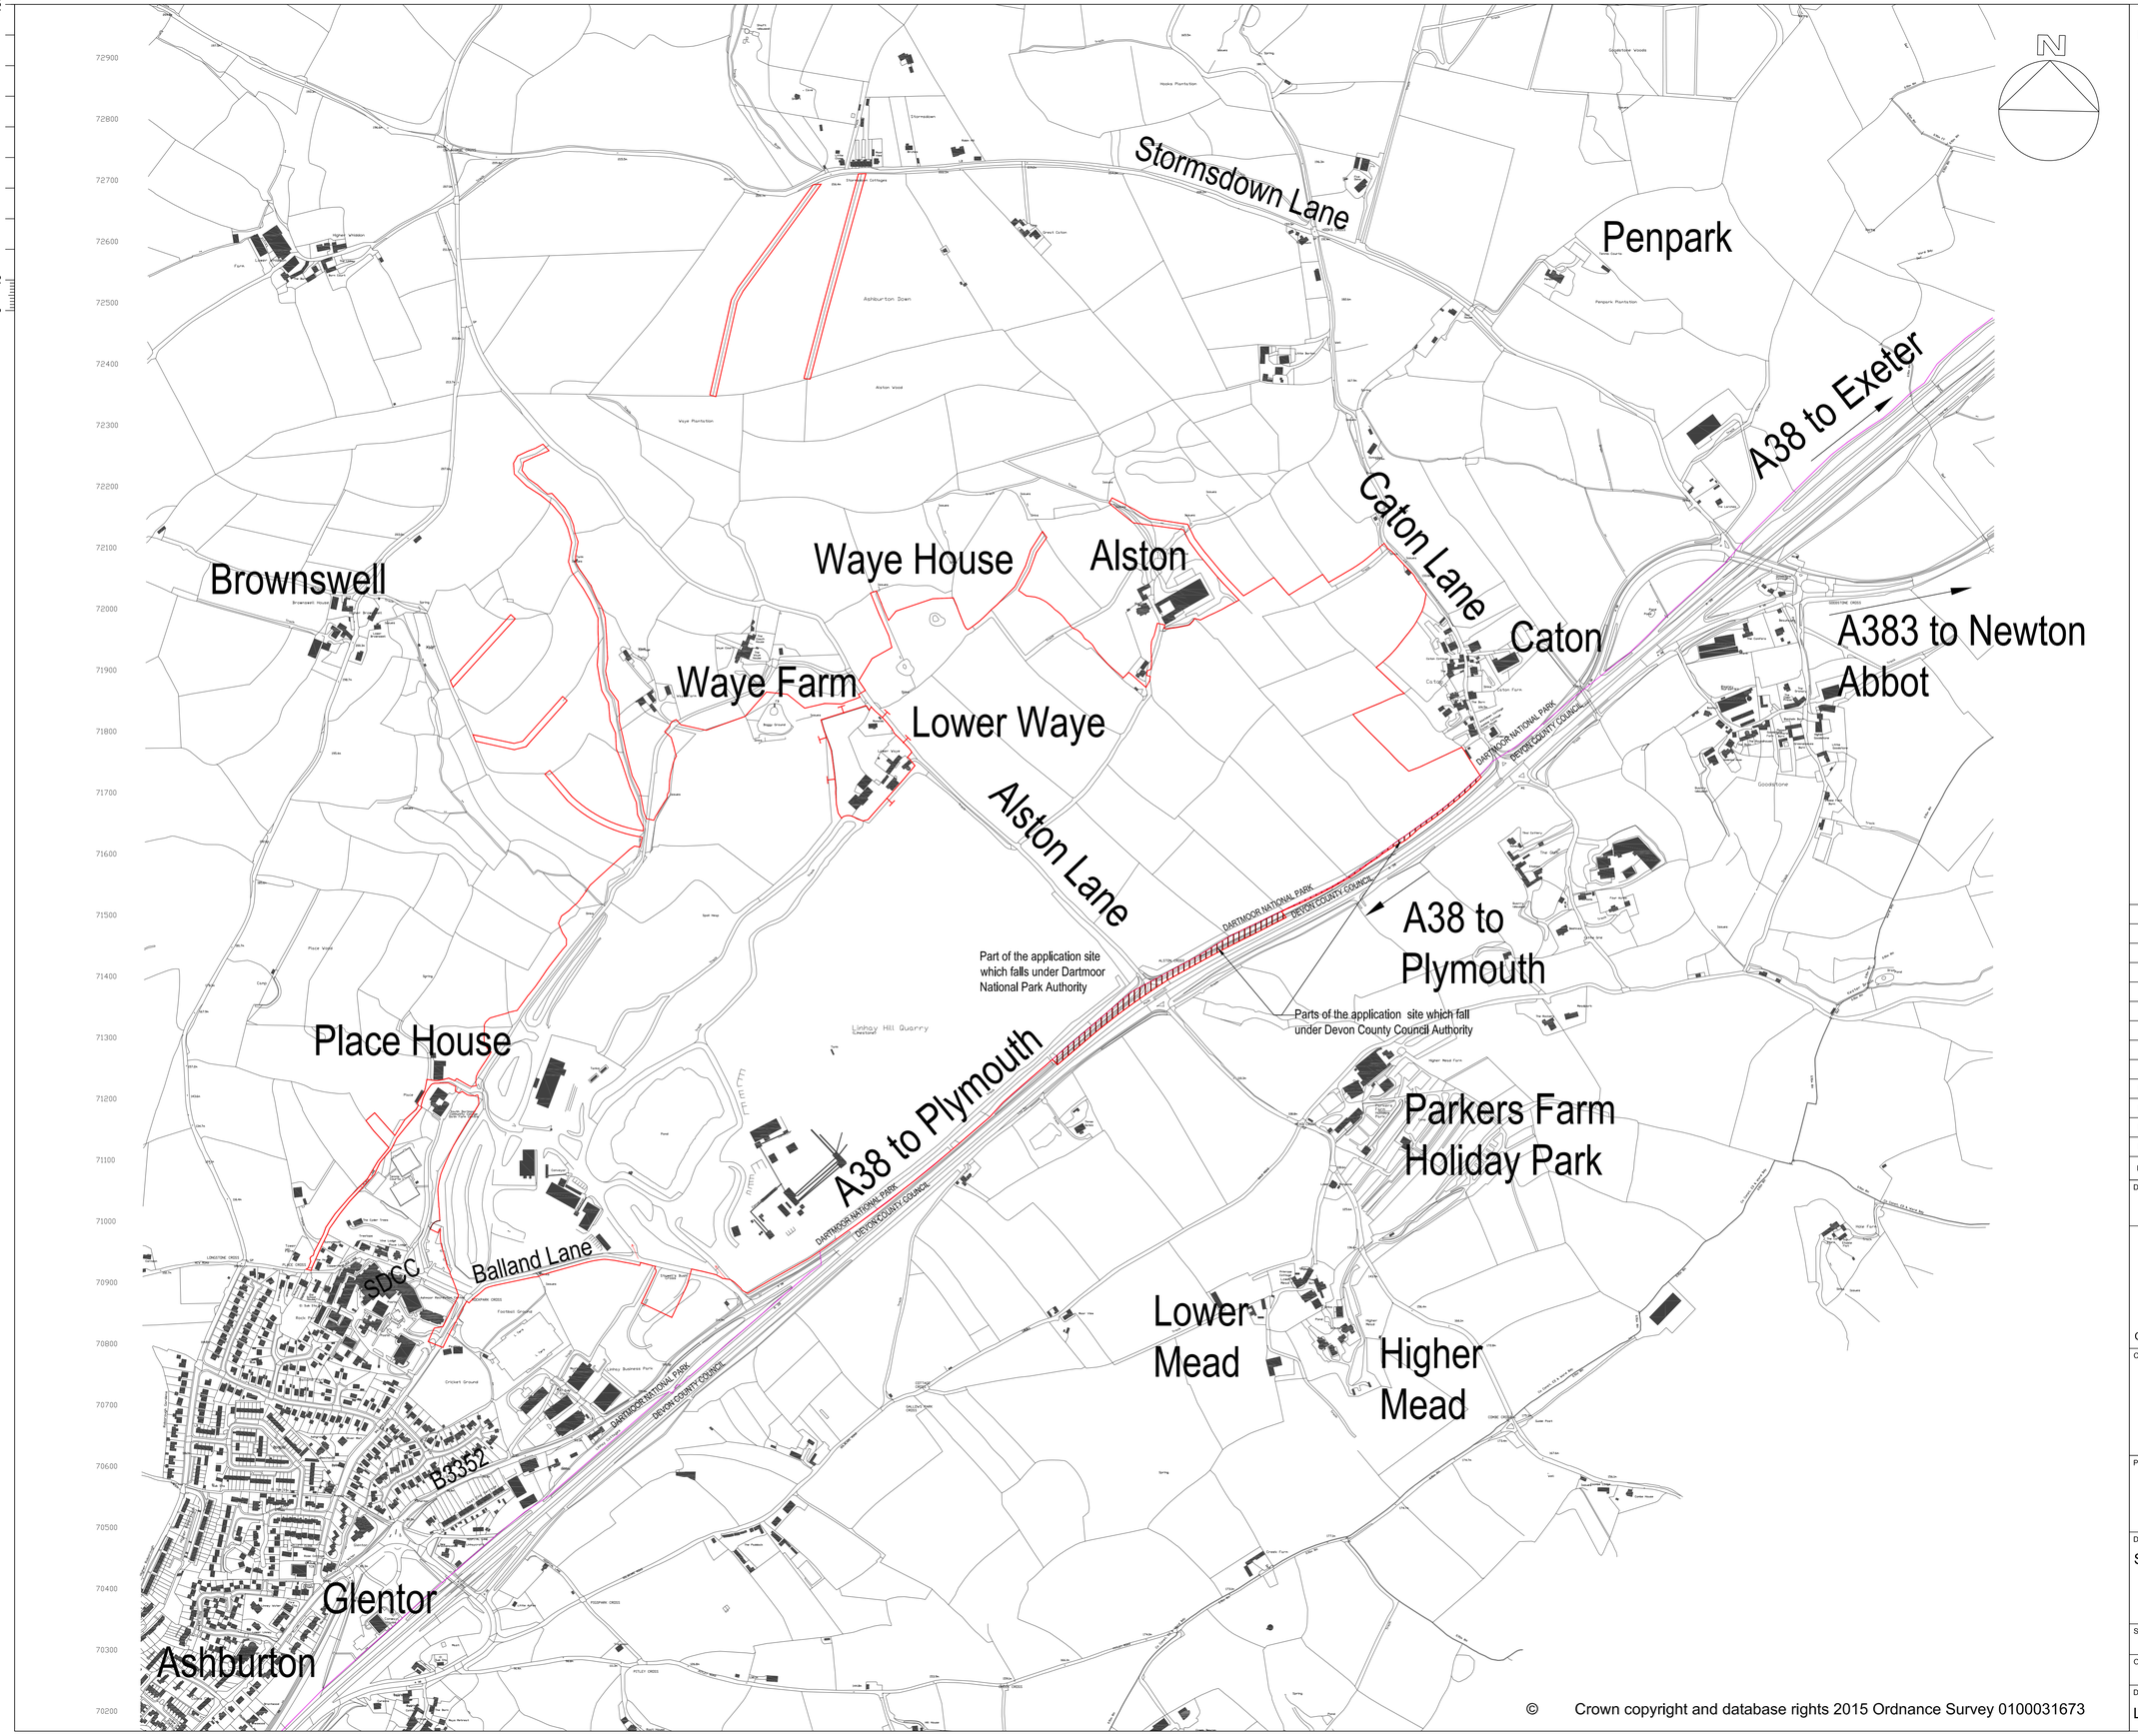

© Crown copyright and database rights 2015 Ordnance Survey 0100031673

NOTES

1. DO NOT SCALE FROM THIS DRAWING.
2. ALL MEASUREMENTS ARE IN METRES UNLESS STATED OTHERWISE
3. BASE PLAN IS OS MASTERMAP WITH MINOR MODIFICATIONS BY ATKINS

KEY:

- PLANNING APPLICATION RED LINE
- PLANNING AUTHORITY BOUNDARY LINE
- DEVON COUNTY COUNCIL AUTHORITY (AREA OUTSIDE DARTMOOR NATIONAL PARK JURISDICTION)
- EXISTING ACCESS TO QUARRY

Rev.	Date	Description	By	Chk'd	App'd
P4	06.01.17	RESPECTIVE AUTHORITY AREAS SHOWN AND AMENDMENT TO BLUE LINE AT CATON	MM	ATF	AH
P3	21.06.16	AMENDMENTS TO NOTES AND KEY	MM	ATF	AH
P2	13.06.16	PLANNING SUBMISSION	ESG	ATF	AH
P1	27.05.16	FINAL	ESG	ATF	AH

Drawing Status: FOR PLANNING

Suitability: S0

ATKINS

Atkins Limited
The Octagon
Pynes Hill Court
Rydon Lane
Exter
EX2 5AZ

Telephone **+44(0)1392 352900**
Fax +44(0)1392 352999
www.atkinsglobal.com

Copyright © Atkins Limited (2014)

Client: Glendinning QUARRY & CONCRETE PRODUCTS

Project Title: **LINHAY HILL QUARRY PROPOSED EXTENSION**

Drawing Title: SITE LOCATION PLAN

Scale	Designed	Drawn	Checked	Authorised
1:5000	AH	ESG	ATF	AH
Original Size: A1	Date: 23.11.15	Date: 23.11.15	Date: 09.11.15	Date: 09.11.15

Drawing Number: LINHAY-ATK-GEN-T-PL-0003

Revision: P4